Roads and Signs Markings 1 (not to scale)

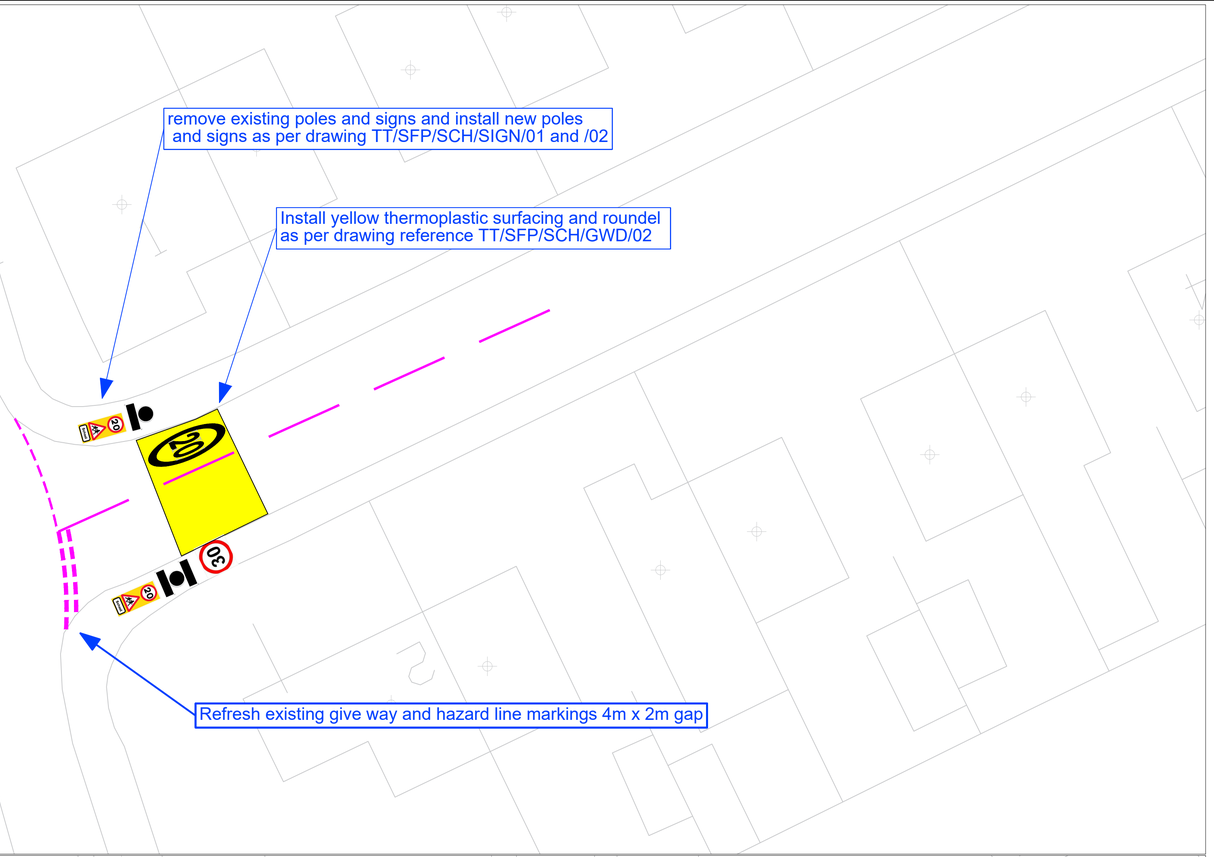

Roads and Signs Markings 2 (not to scale)

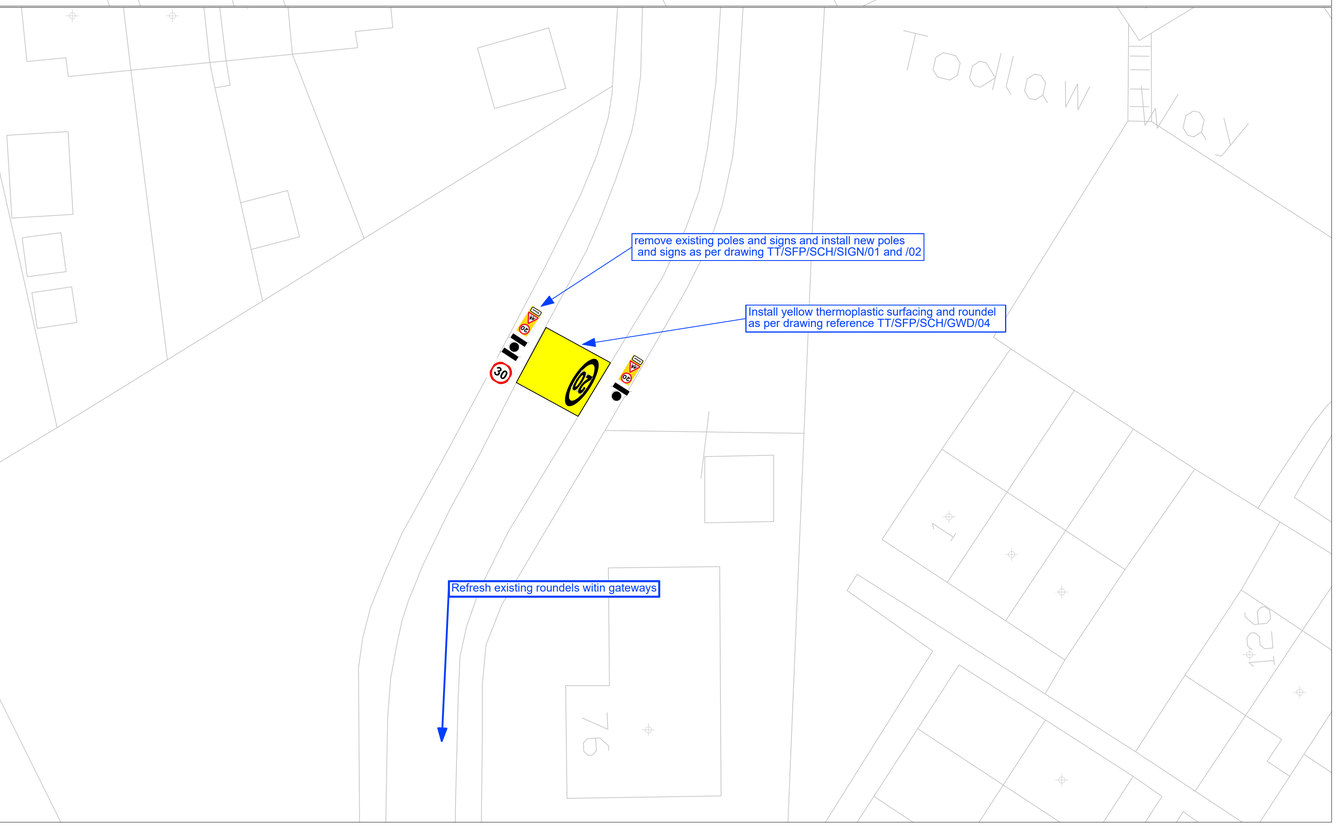

©Crown copyright and database rights 2020. Ordnance Survey
Licence number 100020730

Location Plan (NTS)

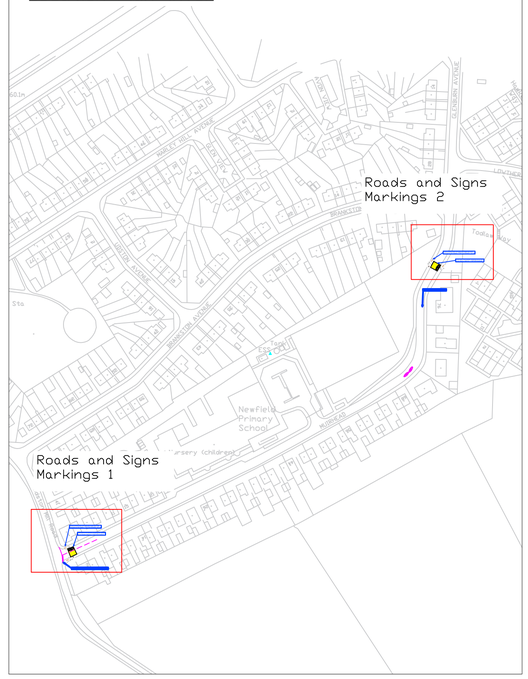

NOTES:
1. Contact Gary.Mitchell@southlanarkshire.gov.uk for further details
2. School 20mph zone designed in accordance with TSRGD and TSM guidance
3. Refer to Standard Drawings for gateway and sign dimensions and build specifications

KEY

- New road markings to be laid in white thermoplastic
- New yellow textureflex surfacing to be laid
- Existing road markings to be removed
- Existing road markings to be refreshed
- Existing road markings to be retained
- New sign to be erected on new pole (existing signs and poles to be removed as indicated)
- New signs to be erected back-to-back on new pole (existing signs and poles to be removed as indicated)
- Existing sign to be removed

Rev:	Date:	Revisions	Checked Date:	Appvd Date:

South Lanarkshire Council, Community and Enterprise Resou

Scale : NTS	Date : 02/11/20
Drawn by : GM	Checked by :
Drawing Status TENDER ☒	Approved by :

Head of Roads and Transportation:
Gordon Mackay B.Sc., C.Eng., M.I.C.E.

Montrose House, 154 Montrose Crescent, Ha

Spaces for People
Newfield Primary
20 MPH Speed Limit
Road and Marking Detail

Drawing No: TT/SFP/SCH/HAM/NFPS/01

Rev:

File No: 01

SOUTH LANARKSHIRE COUNCIL

Original Drawing Si
594×841 (A1)