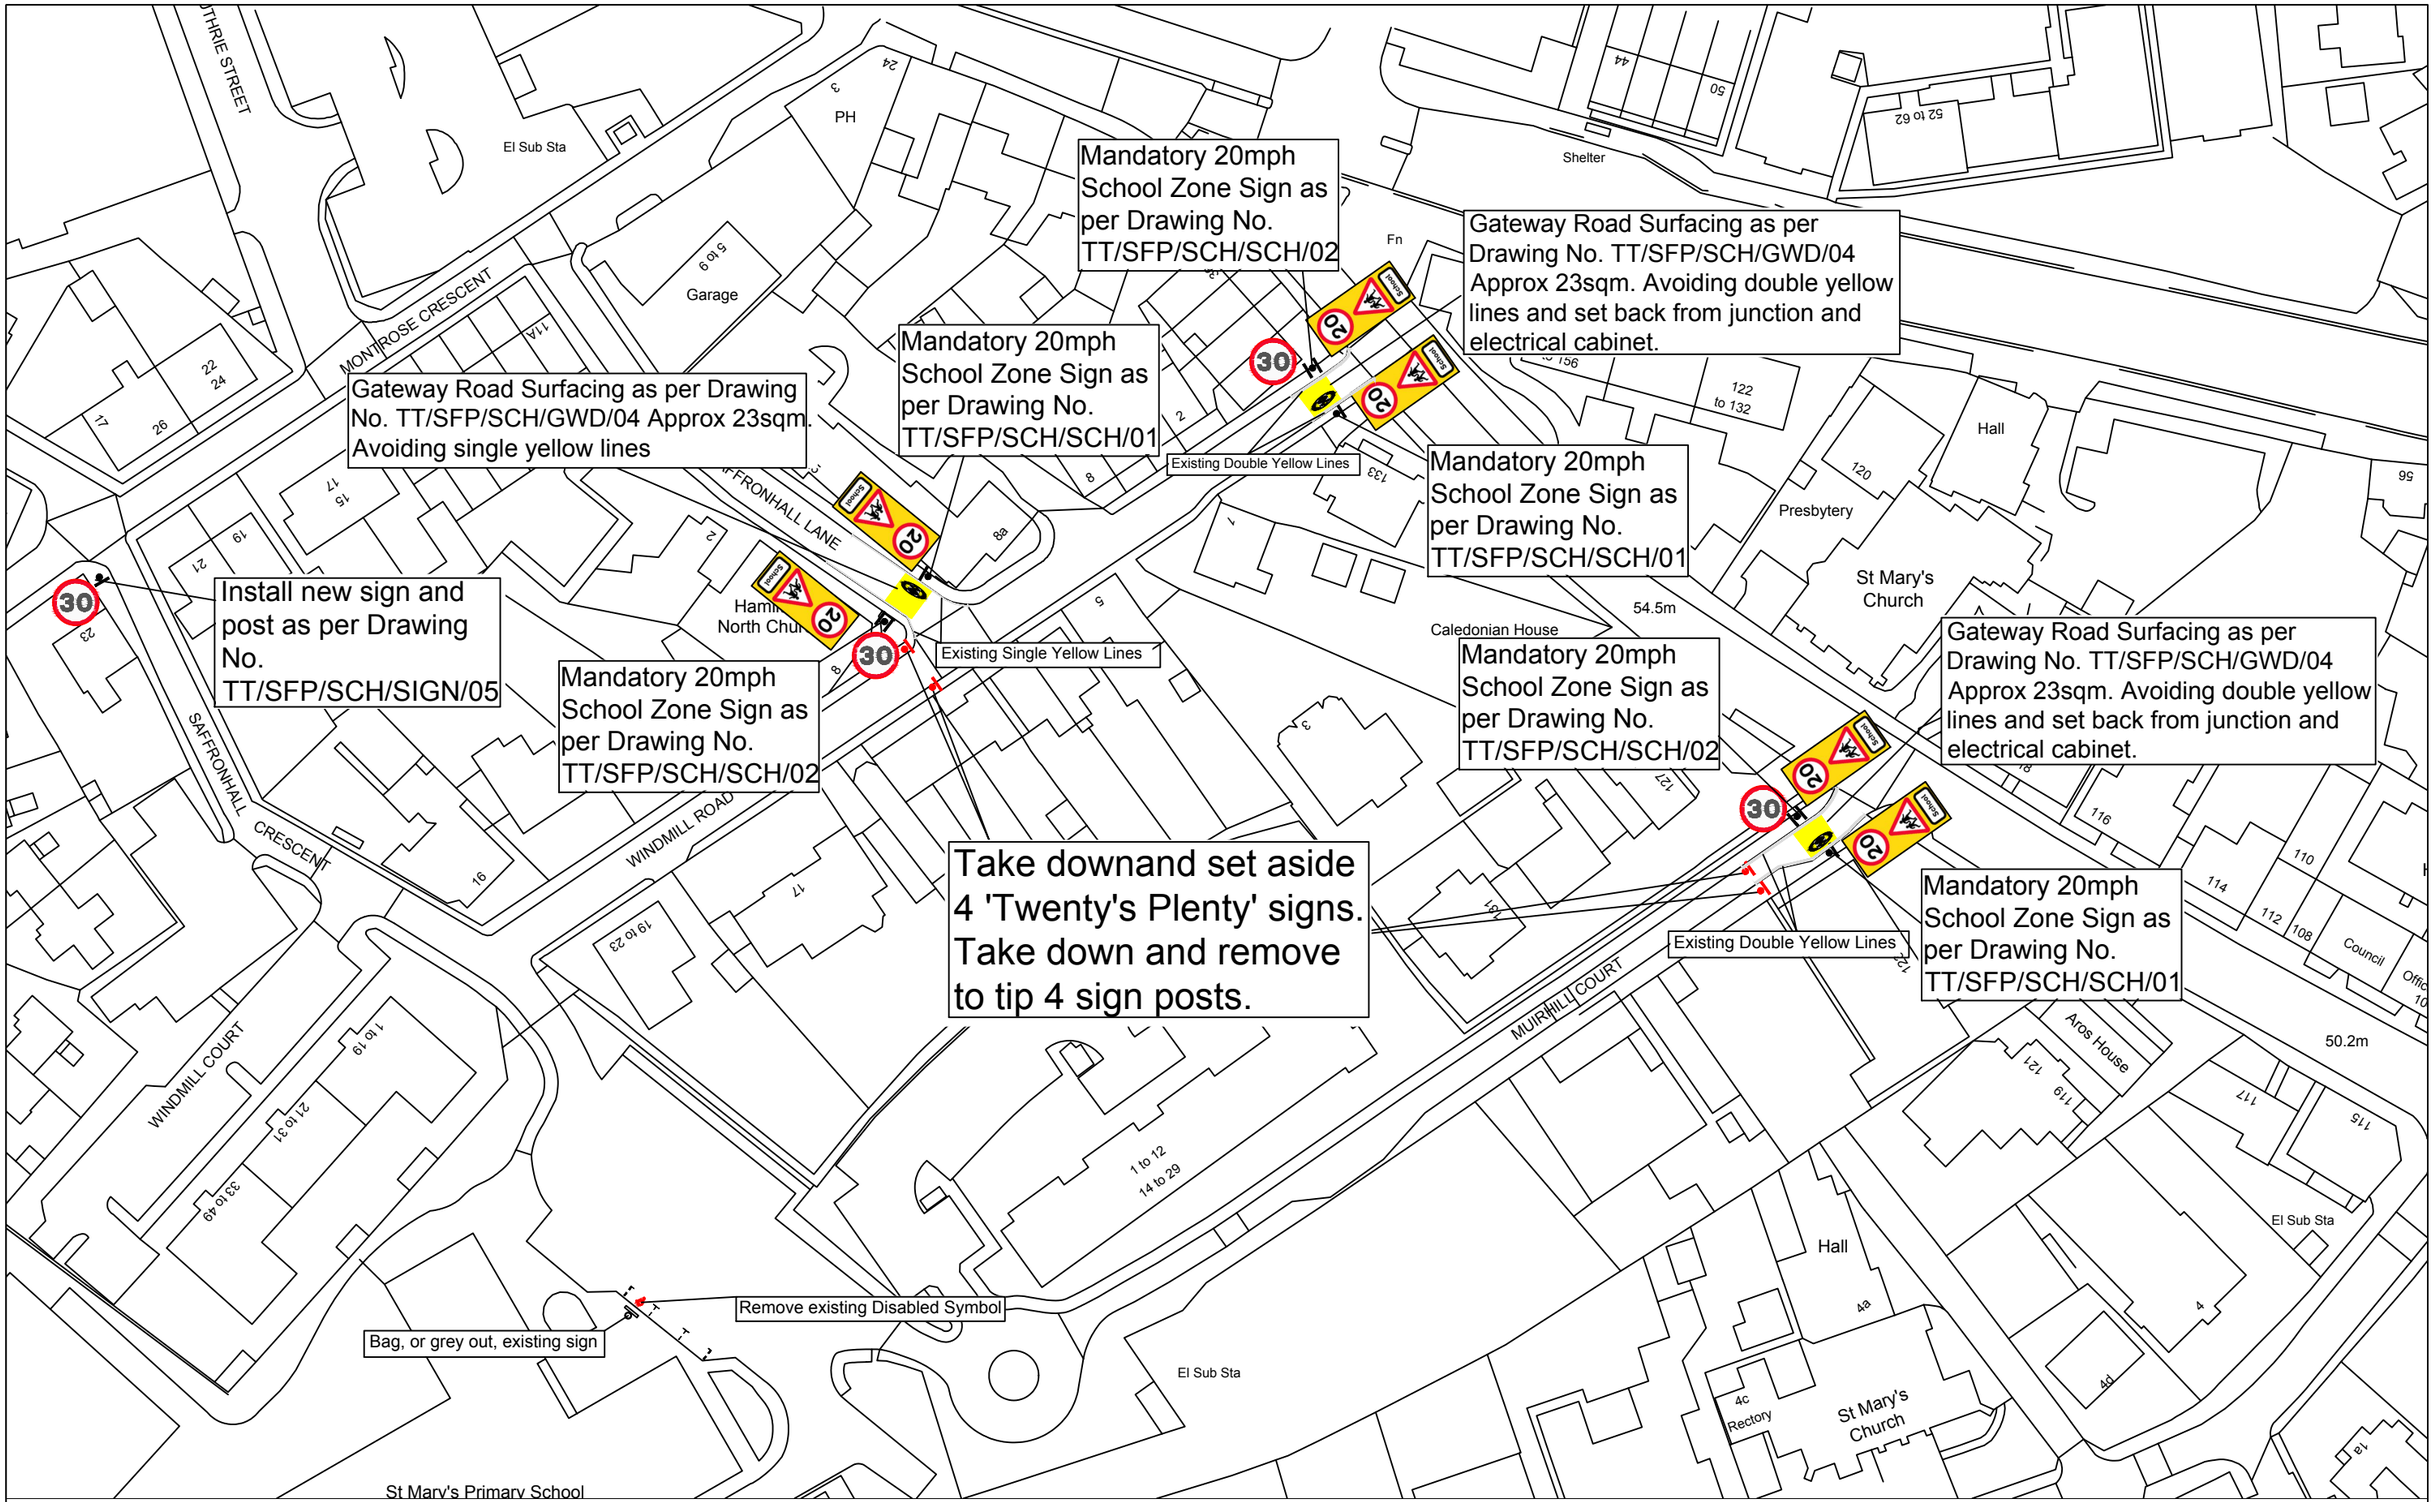

© Crown copyright and database rights 2020. Ordnance Survey Licence number 100020730

ORIGINAL DRAWING SIZE A3

SOUTH LANARKSHIRE COUNCIL	SUFFIX	DATE	REVISIONS	INIT		INIT	TITLE
					Drawn By:	SLC	Spaces For People
COMMUNITY AND ENTERPRISE RESOURCES					Chk'd By:	CS	St. Mary's Primary School, Hamilton
Head of Roads and Transportation					App'd By:		20mph Speed Limit
Gordon Mackay BSc., C.Eng., M.I.C.E.					SCALES		Road Signage and Markings Detail
					NTS		

STATUS		DRAWING No
PRELIM		TT/SFP/SCH/HAM/STMHPS/01
TENDER	X	FILE No
CONT		DATE PREPARED Nov 20
RECORD		DATE ISSUED Nov 20