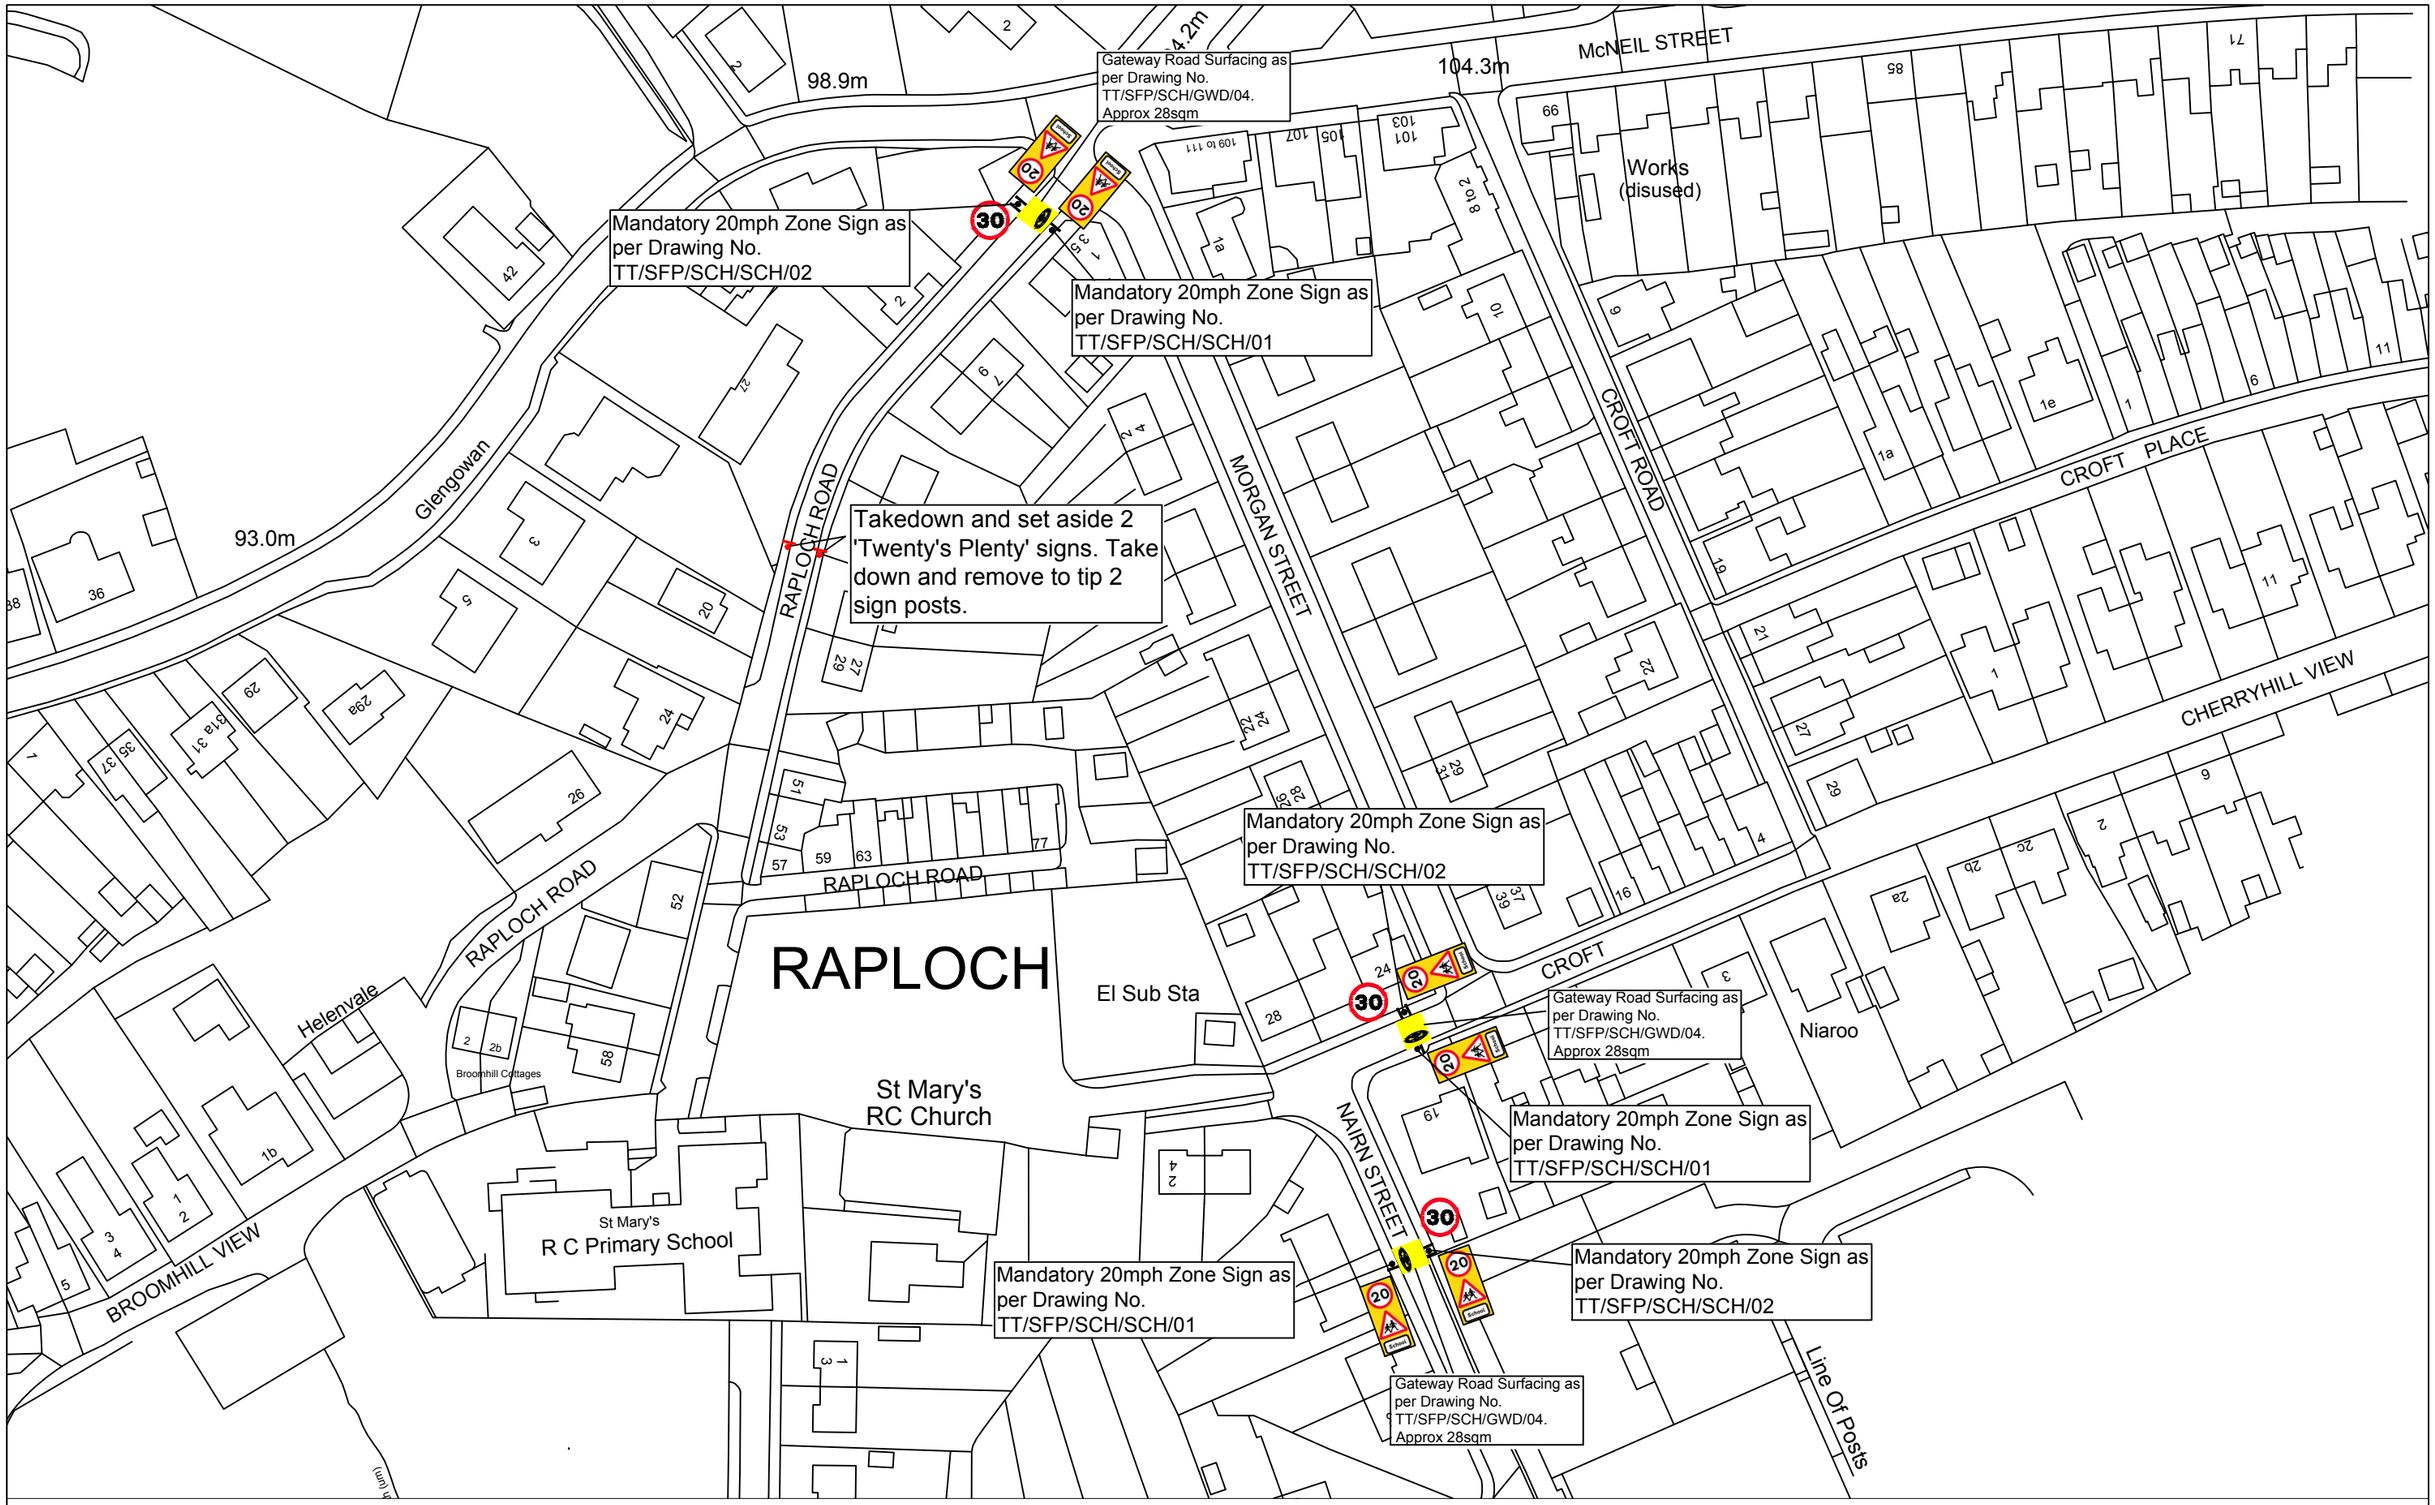

© Crown copyright and database rights 2020. Ordnance Survey Licence number 100020730

ORIGINAL DRAWING SIZE A3

SUFFIX	DATE	REVISIONS	INIT

		INIT
Drawn By:	SLC	
Chk'd By:	CS	
App'd By:		
SCALES	NTS	

SOUTH LANARKSHIRE COUNCIL

COMMUNITY AND ENTERPRISE RESOURCES

Head of Roads and Transportation
Gordon Mackay BSc., C.Eng., M.I.C.E.

TITLE

Spaces For People
St. Mary's Primary School, Larkhall
20mph Speed Limit
Road Signage and Markings Detail

STATUS		DRAWING No
		TT/SFP/SCH/HAM/STMLPS/01
PRELIM		FILE No
TENDER	X	DATE PREPARED Nov 20
CONT		DATE ISSUED Nov 20
RECORD		