South Lanarkshire Council
(Prohibition of Waiting and Loading except Taxis)
(Amendment No.1)
Order 2026

South Lanarkshire Council propose to consider the introduction of a Traffic Regulation Order thereby amending the length of the existing taxi rank on a section of Main Street, Cambuslang.

Full details of these proposals, which form the proposed **South Lanarkshire Council (Prohibition of Waiting and Loading except Taxis) (Amendment No.1) Order 2026**, together with a plan and statement of reasons for proposing to make this Traffic Regulation Order, are available for inspection on the council's website.

Any person wishing to object to these proposals should send details of the grounds for objections in writing to the Head of Roads, Transportation and Fleet Services, Council Offices, Floor 6, Almada Street, Hamilton ML3 0AA, or by email to parking.unit@southlanarkshire.gov.uk, by Friday 27 November 2026.

Council Offices
Almada Street
Hamilton
ML3 0AA

Paul Manning
Chief Executive

Preliminary Report

For the amendment to a taxi rank

Location: (A724) Main Street, Cambuslang

Proposal: Amendment to a taxi rank

1. (A724) Main Street, Cambuslang runs through the centre of Cambuslang and is a local distributor road that is situated between Hamilton Road and Glasgow Road and gives access to residential and commercial properties.

2. The current restrictions on Main Street, at the section under review, are no waiting and no loading at any time, no waiting Monday to Saturday, 8am to 6.30pm (loading only) and no waiting all week 00.00 hours to 23.59 hours except taxis.

3. The taxi rank in the vicinity of 38 to 48 Main Street has 6 spaces and is currently under utilised. The current loading bay provision is insufficient to meet servicing requirements, resulting in difficulties for businesses undertaking loading and unloading activities at this location.

4. It is therefore proposed to reduce the length of the taxi bay to accommodate 2 vehicles, allowing the adjacent loading bay to be extended and providing improved facilities for loading and unloading activities, associated with the nearby businesses.

5. The Chief Constable, Strathclyde Partnership for Transport and the Local Members have been consulted and have no objections to the proposals.

6. I recommend, therefore that South Lanarkshire Council advertises its intention to make a Traffic Regulation Order amending the length of the existing taxi rank on a section of Main Street, Cambuslang.

South Lanarkshire Council
(Prohibition of Waiting and Loading except Taxis)
(Amendment No. 1)
Order 2026

South Lanarkshire Council in exercise of the powers conferred on them by Sections 1(1), 2(1) to (3) and Part IV of Schedule 9 of the Road Traffic Regulation Act 1984 ("the Act") and of all other enabling powers and after consultation with the Chief Constable of Police Scotland in accordance with Part III of Schedule 9 to the Act hereby make the following Order.

1. This Order may be cited as "South Lanarkshire Council (Prohibition of Waiting and Loading except Taxis) (Amendment No.1) Order 2026" and shall come into operation on…

2. Amendments

   The Order specified in the Schedule to this Order shall have effect subject to the amendments specified in that Schedule.

3. S Signed for and on behalf of South Lanarkshire Council by Colin Park, Head of Roads, Transportation and Fleet Services on the ……

Schedule 1

Order to be amended	**Extent of amendment**
South Lanarkshire Council (Prohibition of Waiting and Loading except Taxis) Order 2014	In **Schedule 1**, under column 1 **replace**:- “18.1” and under column 2:- “Main Street, Cambuslang” and under column 3:- “From a point 81 metres east of the extended east kerbline of Greenlees Road eastward for a distance of 33 metres or thereby.” and under column 4:- “South” and under column 5:- “00:00 hours 23:59 hours” and under column 6:- “All week”


Order to be amended	Extent of amendment
	and under column 7:-
	“6“
	with
	“18.1”
	and under column 2:-
	“Main Street, Cambuslang”
	and under column 3:-
	“From a point 81 metres east of the extended east kerbline of Greenlees Road eastward for a distance of 12 metres or thereby.”
	and under column 4:-
	“South”
	and under column 5:-
	“00:00 hours 23:59 hours”
	and under column 6:-
	“All week”
	and under column 7:-
	“2“

Statement of Reasons

It is considered necessary to make the above Order to improve the amenity of the area.

The taxi rank in the vicinity of 38 to 48 Main Street has 6 spaces and is currently under utilised. The current loading bay provision is insufficient to meet servicing requirements, resulting in difficulties for businesses undertaking loading and unloading activities at this location.

If you need this information in another language or format, please contact us to discuss how we can best meet your needs. Phone 0303 123 1015 or email equalities@southlanarkshire.gov.uk

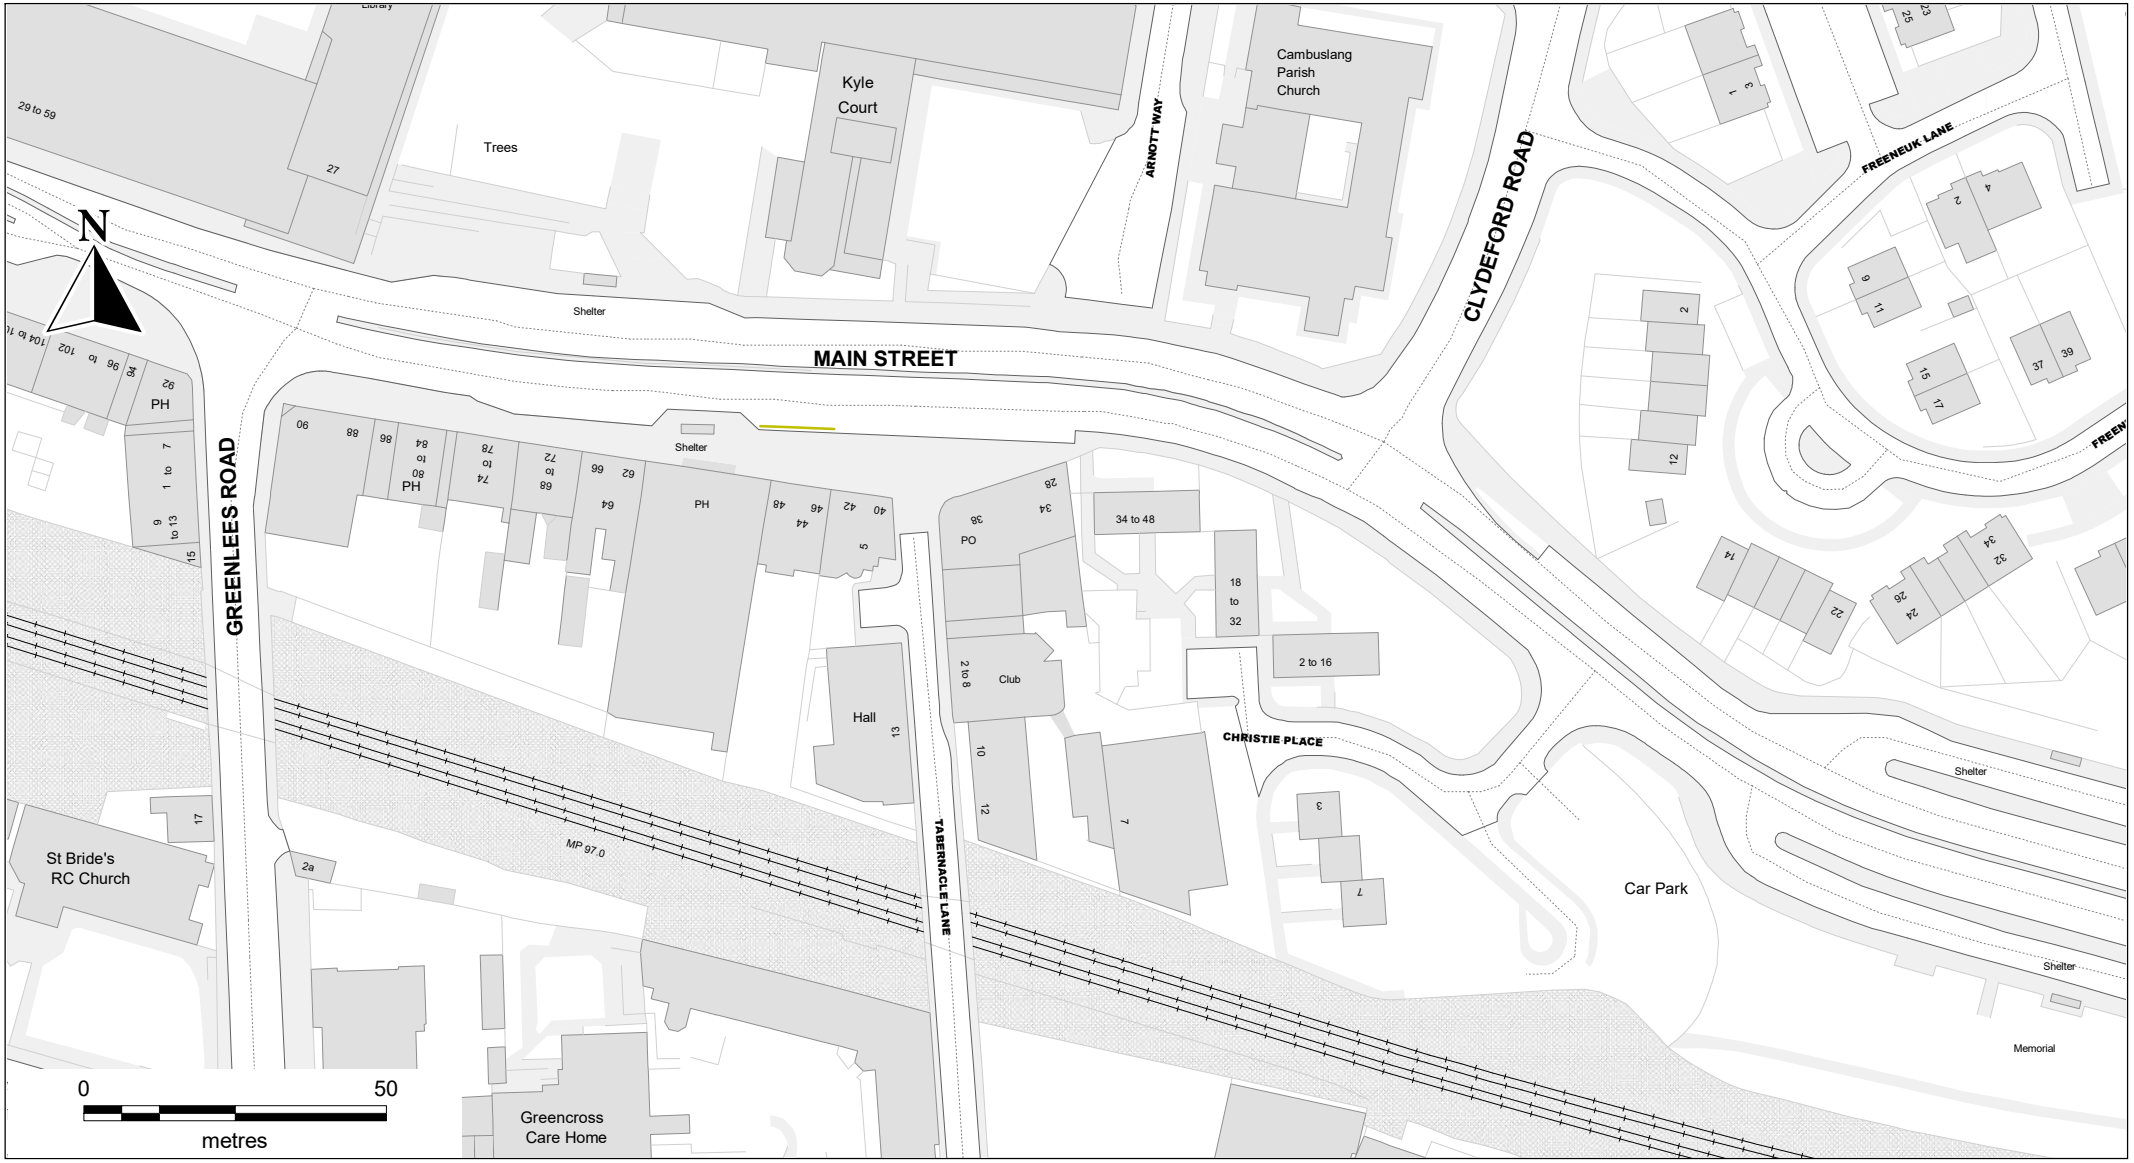

Key to Restriction Types Displayed

No Waiting except taxis
00.00 hours - 23.59 hours

© Crown Copyright and database right 2014. All rights reserved. South Lanarkshire Licence No. 100020730 2026

South Lanarkshire Council (Prohibition of Waiting and Loading except Taxis) (Amendment No.1) Order 2026

SCALE	1 : 1250
DATE	15/07/2026
DRAWING No.	**PU/TRO/TX016/01**
DRAWN BY	**S.H.**