South Lanarkshire Council
(Burnbank Centre, Hamilton)
(Temporary Traffic Management)
Order 2026

1. On the 17 November 2026, South Lanarkshire Council made the above named Order under Section 14 (1) of the Road Traffic Regulation Act 1984, as amended. The effect of the Order is set out below:-

2. No person shall, except upon the direction or with the permission of a police constable in uniform, drive or cause or permit to be driven any vehicle, with the exception of cyclists and emergency service vehicles, on the emergency access, on that length of the **Burnbank Centre, Hamilton (pedestrianised area)** – That section of the Burnbank Centre (pedestrianised area) which is currently closed to all vehicles (with bollards at both ends) – From the extended east kerbline of George Street, eastwards for a distance of 185 metres, and a width of 12 metres or thereby.

3. The South Lanarkshire Council (Prohibition of Waiting and Loading Except Taxis) Order 2014 shall have effect subject to the amendments specified below:-

   In **Schedule 1**, **replace** the details:- under column 1 **Item No** - "3.1"; and under column 2 **Length of road within the boundary of South Lanarkshire** - "Burnbank Centre, Burnbank"; and under column 3 **Length of Road Affected** - "From a point 11 metres west of the extended west kerbline of Anne Court north westwards for a distance of 44 metres or thereby."; and under column 4 **Side** - "South"; and under column 5 **Time of day taxi rank effective** - From "06.00 hours" to "21:00 hours"; and under column 6 **Time of day taxi rank effective** - "All week"; and under column 7 **No of spaces** - "6" **with**
   the details:- under column 1 **Item No** - "3.1"; and under column 2 **Length of road within the boundary of South Lanarkshire** - "Burnbank Centre, Burnbank"; and under column 3 **Length of Road Affected** - "From a point 11 metres west of the extended west kerbline of Anne Court north westwards for a distance of 38 metres or thereby."; and under column 4 **Side** - "South"; and under column 5 **Time of day taxi rank effective** - From "06.00 hours" to "21:00 hours"; and under column 6 **Time of day taxi rank effective** - "All week"; and under column 7 **No of spaces** - "5"

4. This Order has been made because of the likelihood of danger to the public, i.e. for reasons of road safety.

5. The Order will come into operation at 0001 hours on 30 November 2026 and will remain in operation until 2400 hours on 30 May 2028 or until a permanent Order is in place, if earlier.

Council Offices
Almada Street
Hamilton
ML3 0AA

Paul Manning
Chief Executive

South Lanarkshire Council
(Burnbank Centre, Hamilton)
(Temporary Traffic Management)
Order 2026

South Lanarkshire Council in exercise of the powers conferred on them by Section 14(1) of the Road Traffic Regulation Act 1984, as amended, hereby makes the following Order:-

1. This Order may be cited as "South Lanarkshire Council (Burnbank Centre, Hamilton) (Temporary Traffic Management) Order 2026" and shall come into operation at 0001 hours on 30 November 2026 and will remain in operation until 2400 hours on 30 May 2028 or until a permanent Order is in place, if earlier.

2. No person shall, except upon the direction or with the permission of a police constable in uniform, drive or cause or permit to be driven any vehicle, with the exception of cyclists and emergency service vehicles, on the emergency access, on that length of the **Burnbank Centre, Hamilton (pedestrianised area)** – That section of the Burnbank Centre (pedestrianised area) which is currently closed to all vehicles (with bollards at both ends) – From the extended east kerbline of George Street, eastwards for a distance of 185 metres, and a width of 12metres or thereby.


   The South Lanarkshire Council (Prohibition of Waiting and Loading Except Taxis) Order 2014 shall have effect subject to the amendments specified below:-

   In **Schedule 1**, **replace** the details:- under column 1 **Item No** - “3.1”; and under column 2 **Length of road within the boundary of South Lanarkshire** - “Burnbank Centre, Burnbank”; and under column 3 **Length of Road Affected** - “From a point 11 metres west of the extended west kerbline of Anne Court north westwards for a distance of 44 metres or thereby.”; and under column 4 **Side** - “South”; and under column 5 **Time of day taxi rank effective** - From “06.00 hours” to “21:00 hours”; and under column 6 **Time of day taxi rank effective** - “All week”; and under column 7 **No of spaces** - “6“ **with**
   the details:- under column 1 **Item No** - “3.1”; and under column 2 **Length of road within the boundary of South Lanarkshire** - “Burnbank Centre, Burnbank”; and under column 3 **Length of Road Affected** - “From a point 11 metres west of the extended west kerbline of Anne Court north westwards for a distance of 38 metres or thereby.”; and under column 4 **Side** - “South”; and under column 5 **Time of day taxi rank effective** - From “06.00 hours” to “21:00 hours”; and under column 6 **Time of day taxi rank effective** - “All week”; and under column 7 **No of spaces** - “5“

3. This Order has been made because of the likelihood of danger to the public, i.e. for reasons of road safety.

Signed for and on behalf of South Lanarkshire Council by Colin Park, Head of Roads, Transportation and Fleet Services, on the Seventeenth day of November, Two Thousand and Twenty Six.

If you need this information in another language or format, please contact us to discuss how we can best meet your needs. Phone 0303 123 1015 or email equalities@southlanarkshire.gov.uk

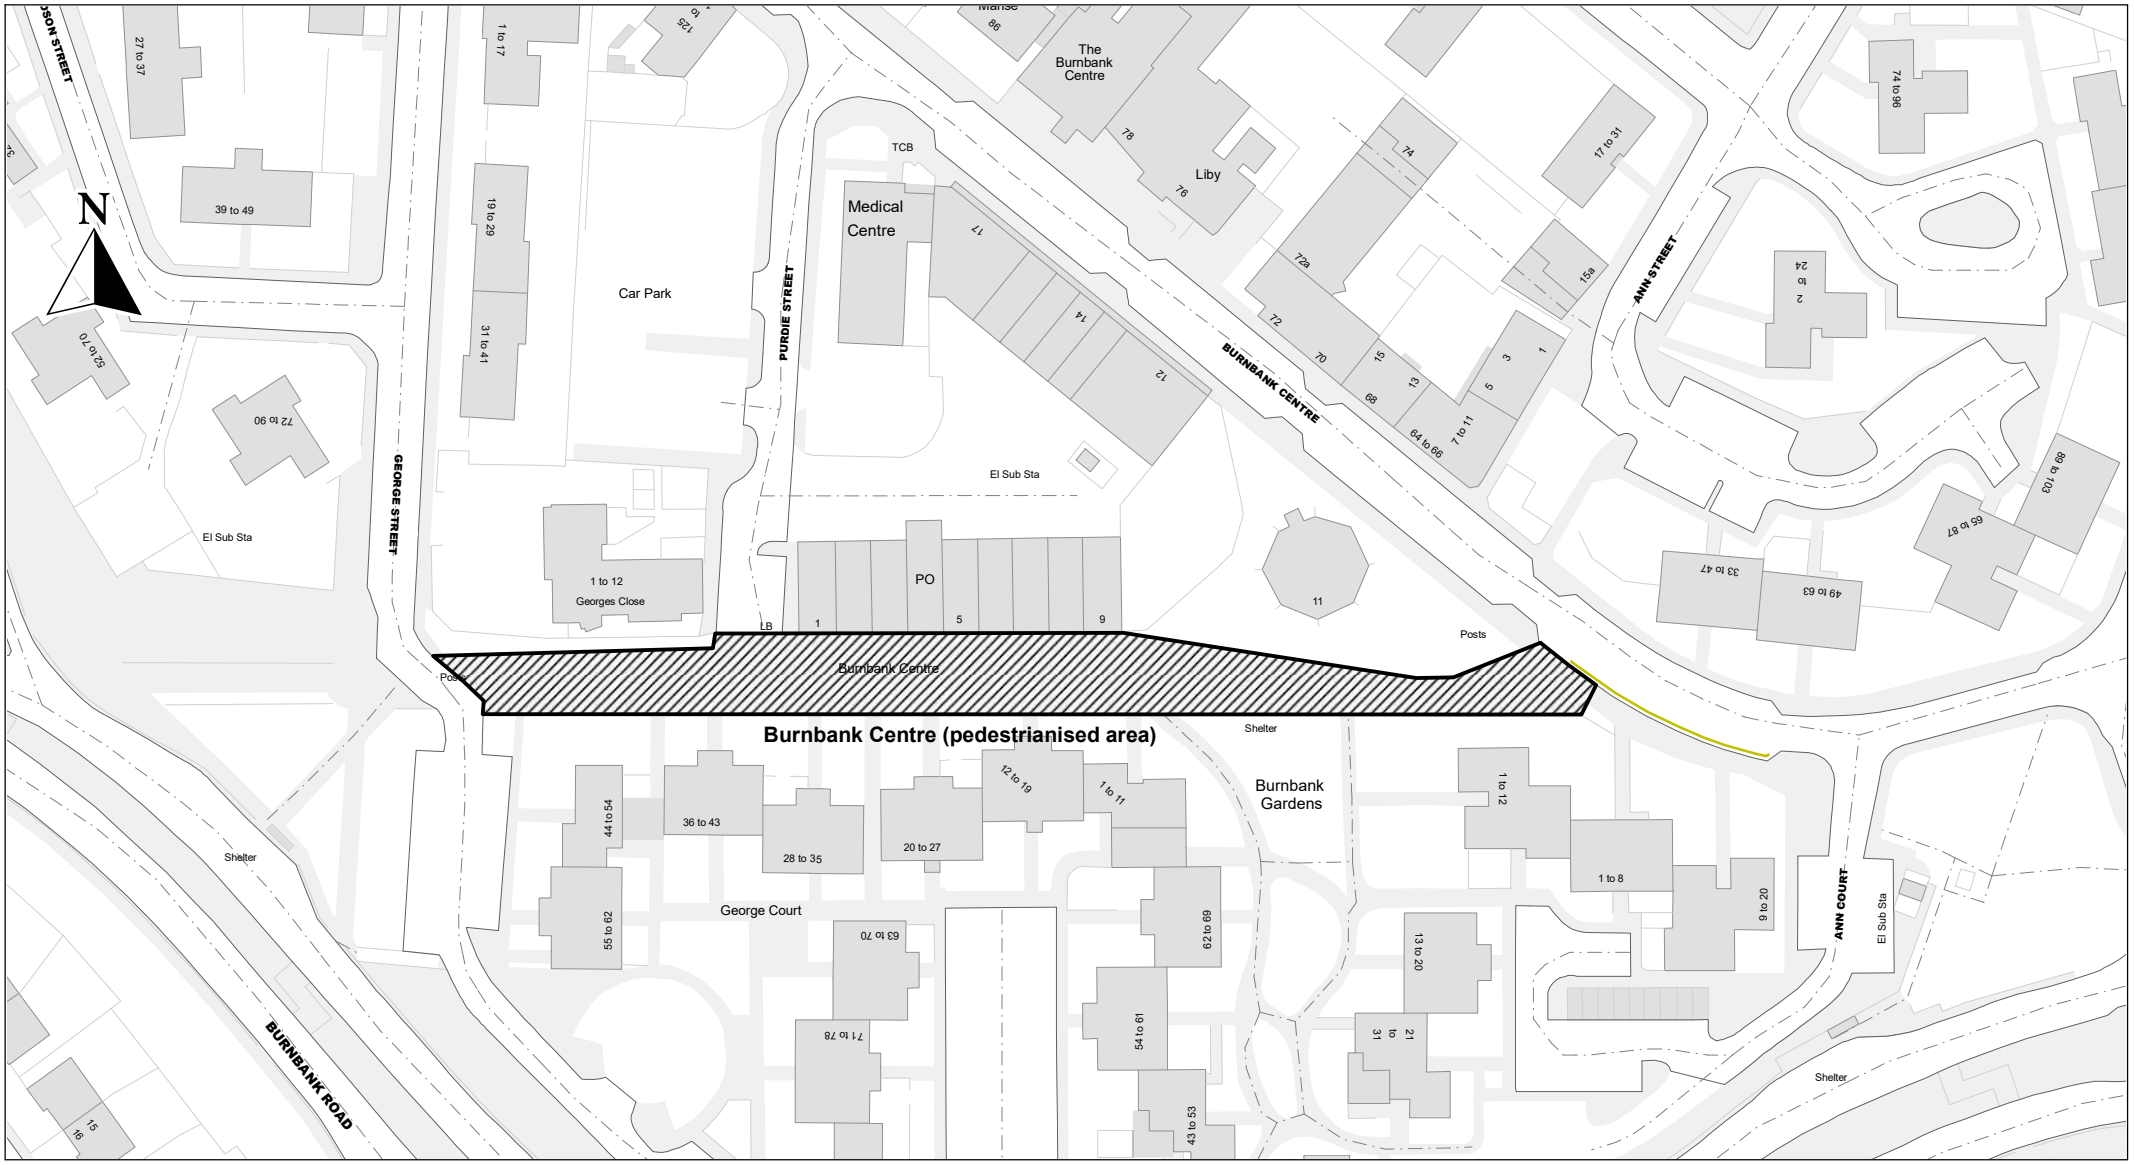

Key to Restriction Types Displayed

No Waiting All Week 6am-9pm except taxis

Prohibition of Driving (except emergency vehicles and cyclists)

© Crown Copyright and database right 2014. All rights reserved. South Lanarkshire Licence No. 100020730 2026

South Lanarkshire Council (Burnbank Centre, Hamilton) (Temporary Traffic Management) Order 2026

SCALE	1 : 1250
DATE	05/11/2026
DRAWING No.	**PU/TTRO/Burnbank Centre**
DRAWN BY	**S.H.**